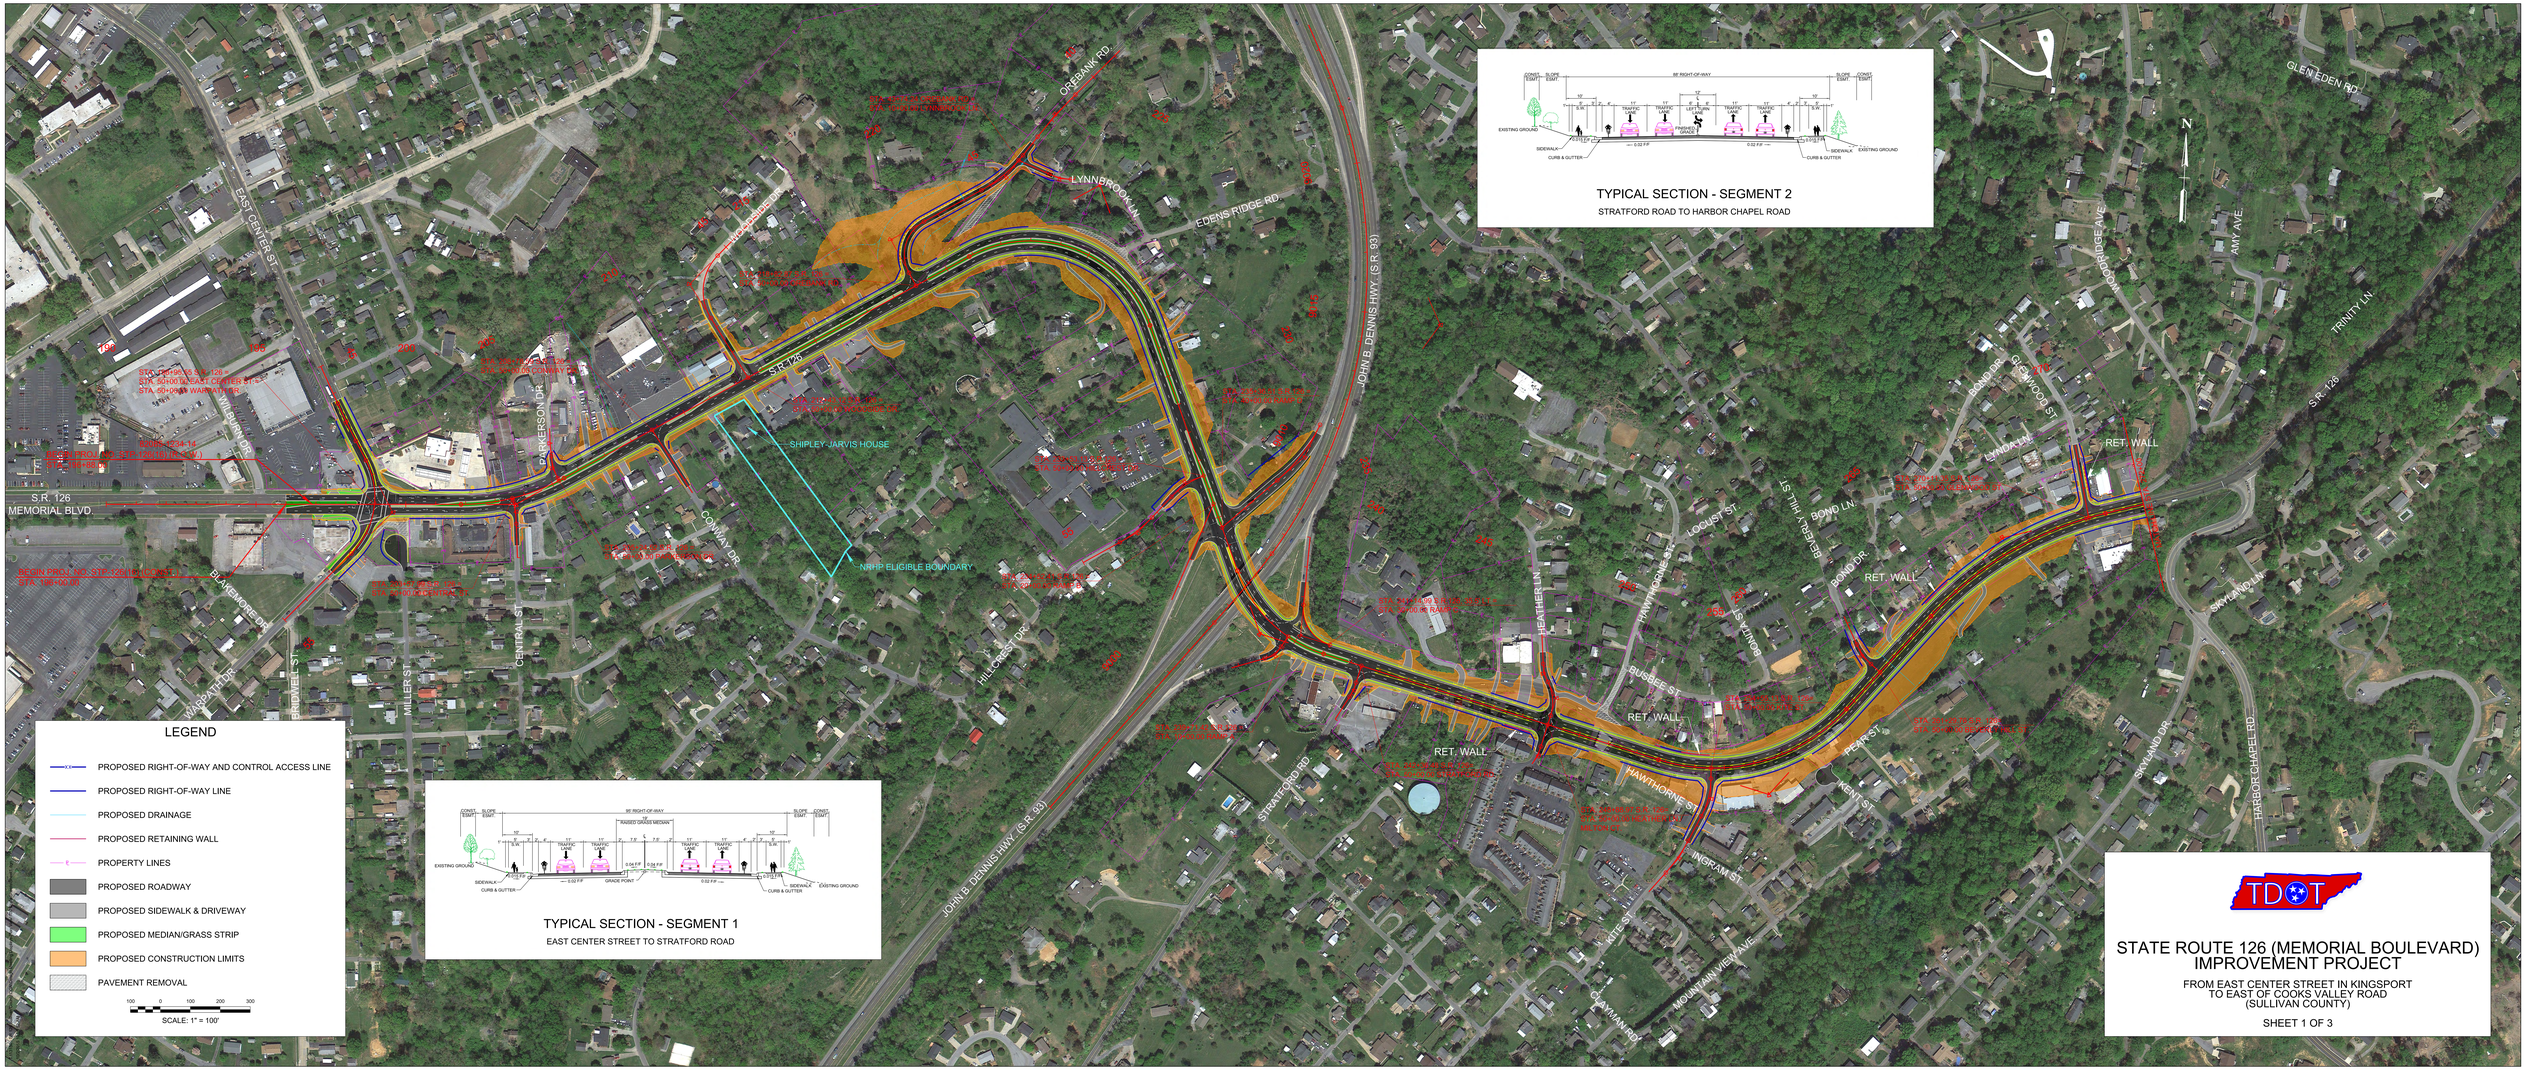

LEGEND

- PROPOSED RIGHT-OF-WAY AND CONTROL ACCESS LINE
- PROPOSED RIGHT-OF-WAY LINE
- PROPOSED DRAINAGE
- PROPOSED RETAINING WALL
- PROPERTY LINES
- PROPOSED ROADWAY
- PROPOSED SIDEWALK & DRIVEWAY
- PROPOSED MEDIAN/GRASS STRIP
- PROPOSED CONSTRUCTION LIMITS
- PAVEMENT REMOVAL

100 0 100 200 300

SCALE: 1" = 100'

TYPICAL SECTION - SEGMENT 1

EAST CENTER STREET TO STRATFORD ROAD

TYPICAL SECTION - SEGMENT 2

STRATFORD ROAD TO HARBOR CHAPEL ROAD

STATE ROUTE 126 (MEMORIAL BOULEVARD) IMPROVEMENT PROJECT

FROM EAST CENTER STREET IN KINGSPORT
TO EAST OF COOKS VALLEY ROAD
(SULLIVAN COUNTY)

SHEET 1 OF 3