CONST. NO.		
PROJECT NO.	YEAR	SHEET NO.
	2010	

REVISIONS

NO.	DATE	BY	BRIEF DESCRIPTION

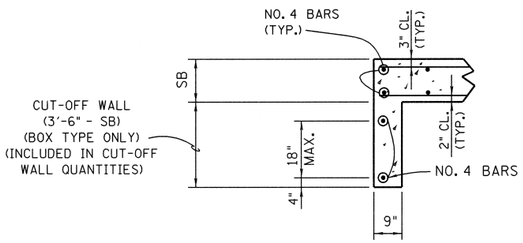

CUT-OFF WALL DETAILS

NOTE: WHEN SB EQUALS OR EXCEEDS 3'-6", NO ADDITIONAL CUT-OFF WALL PROJECTION IS REQUIRED.

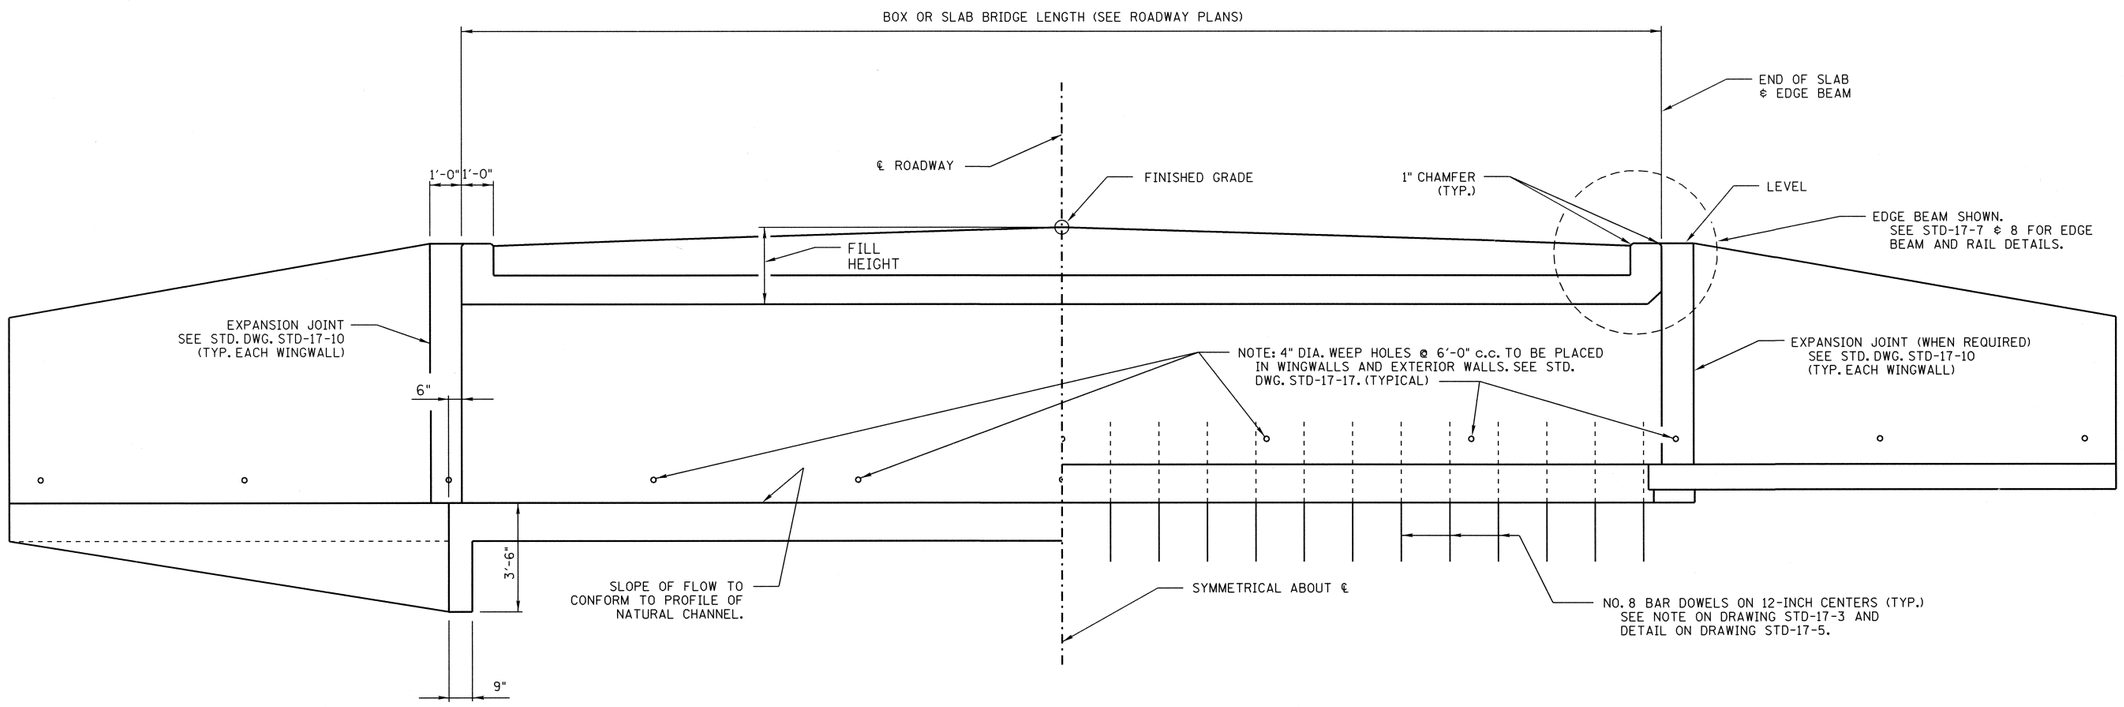

BOX BRIDGE

(OUTLET END)

SLAB BRIDGE

(INLET END)

TYPICAL ELEVATION

ALONG ℄ BRIDGE

STATE OF TENNESSEE
DEPARTMENT OF TRANSPORTATION

TYPICAL ELEVATION

STANDARD REINFORCED CONCRETE BRIDGE BOX AND SLAB TYPE

2010

CORRECT Edward P. Wasserman
ENGINEER OF STRUCTURES

DESIGNED BY	CMH / MAH	DATE	12-09
DRAWN BY	DIANE BUSH	DATE	04-10
SUPERVISED BY	RLH / JWP / MAH	DATE	12-09
CHECKED BY		DATE	

D:\dgn\std\std172.dgn
28-JUL-2010
14:42