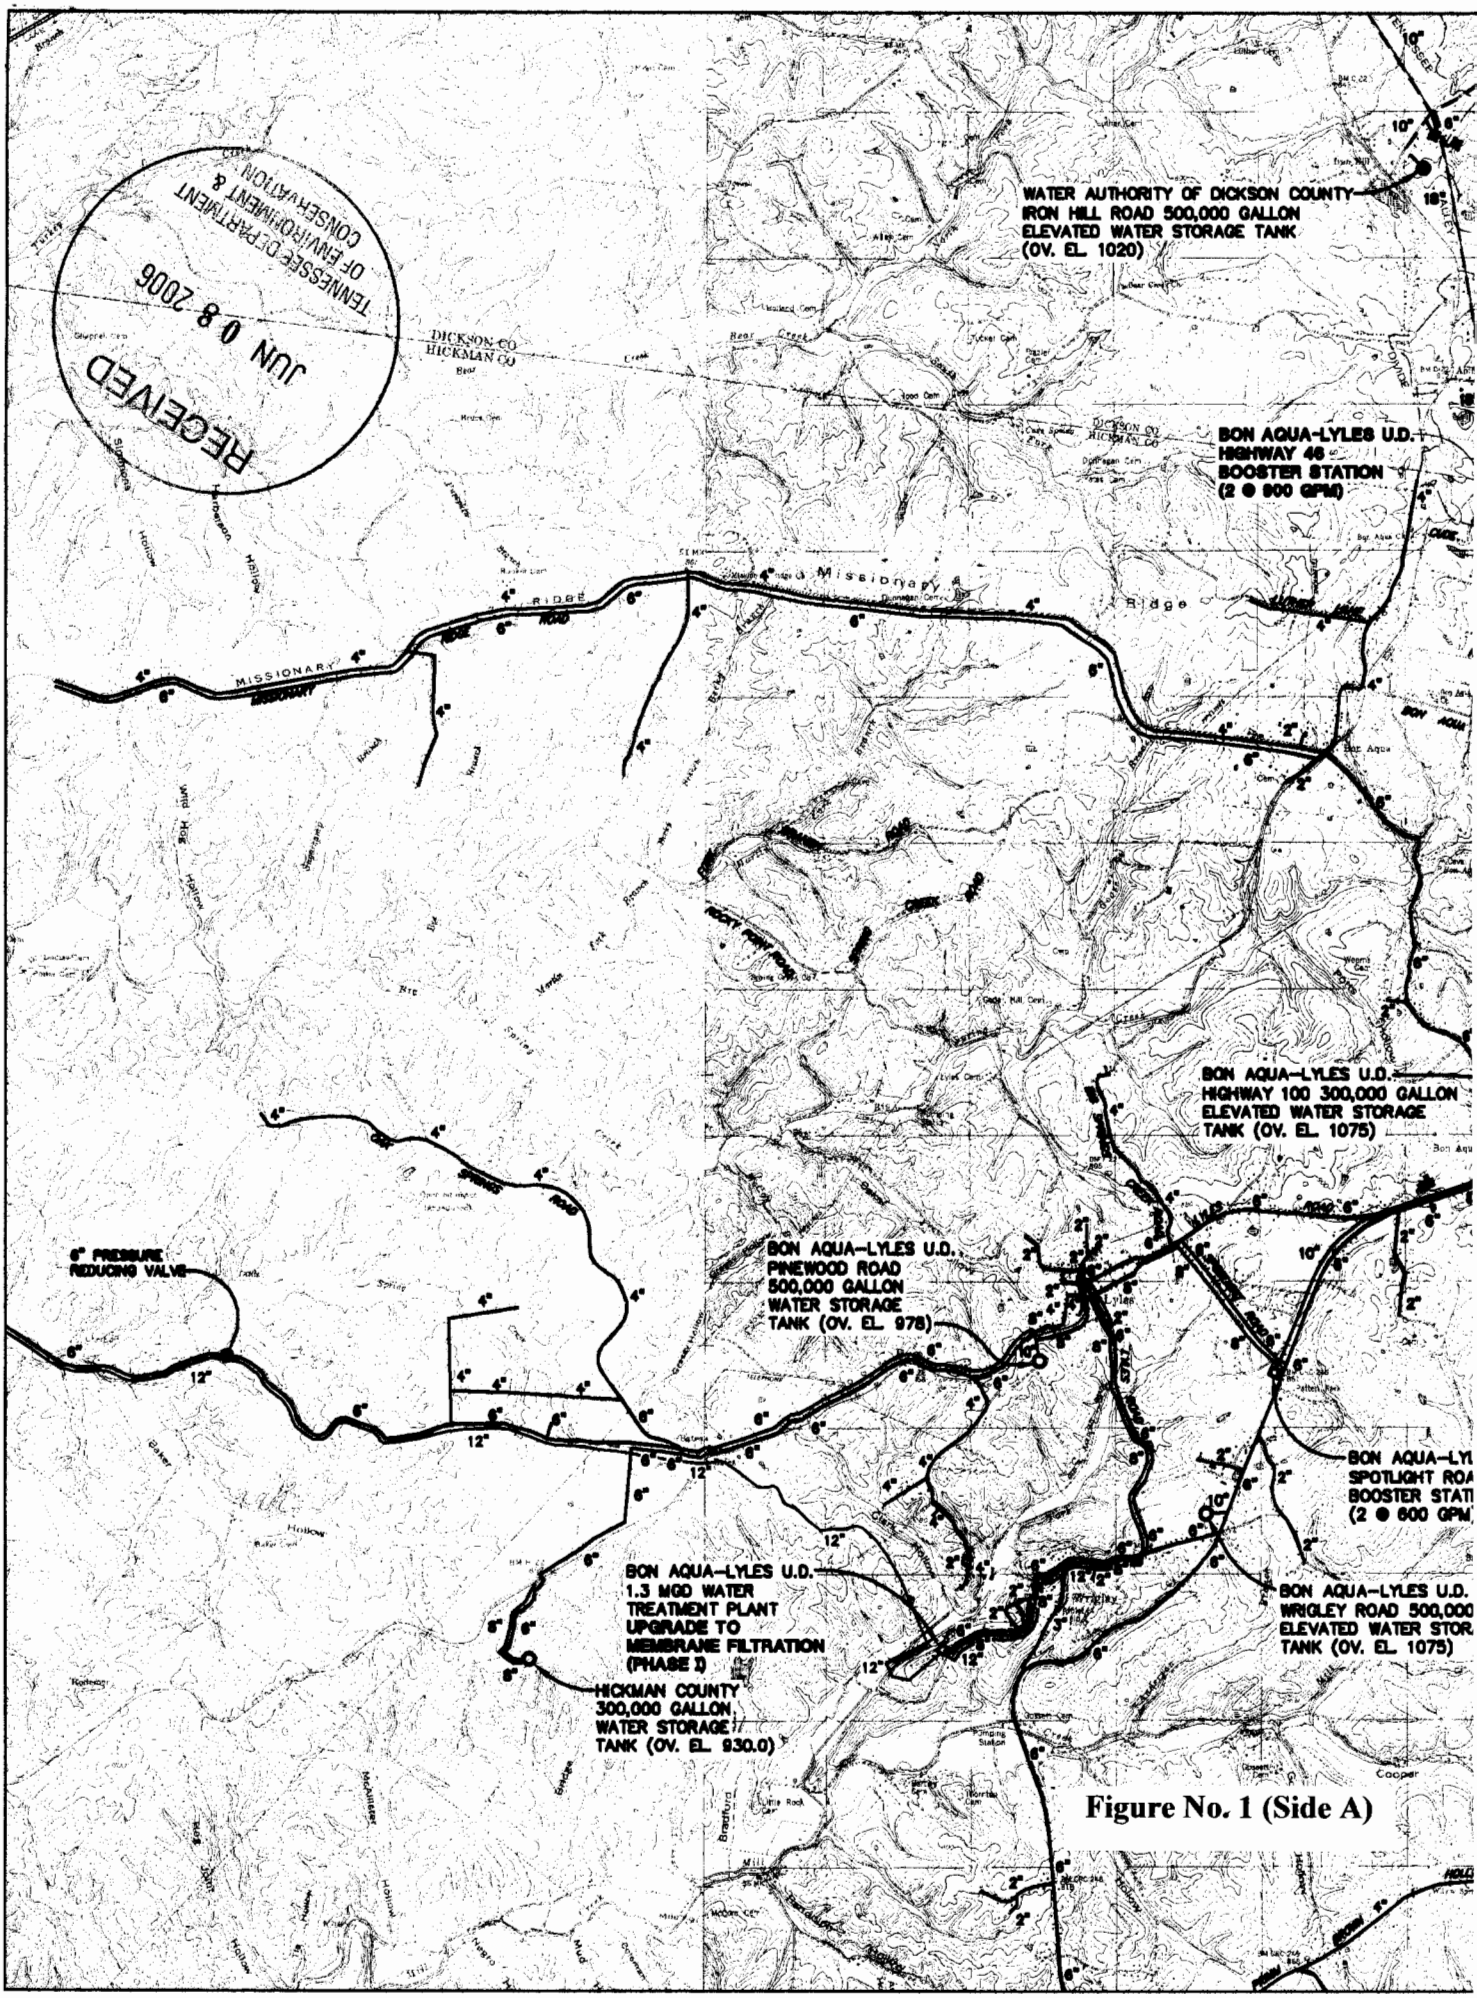

Figure No. 1 (Side A)

RECEIVED
JUN 08 2006
TENNESSEE DEPARTMENT
OF ENVIRONMENT &
CONSERVATION

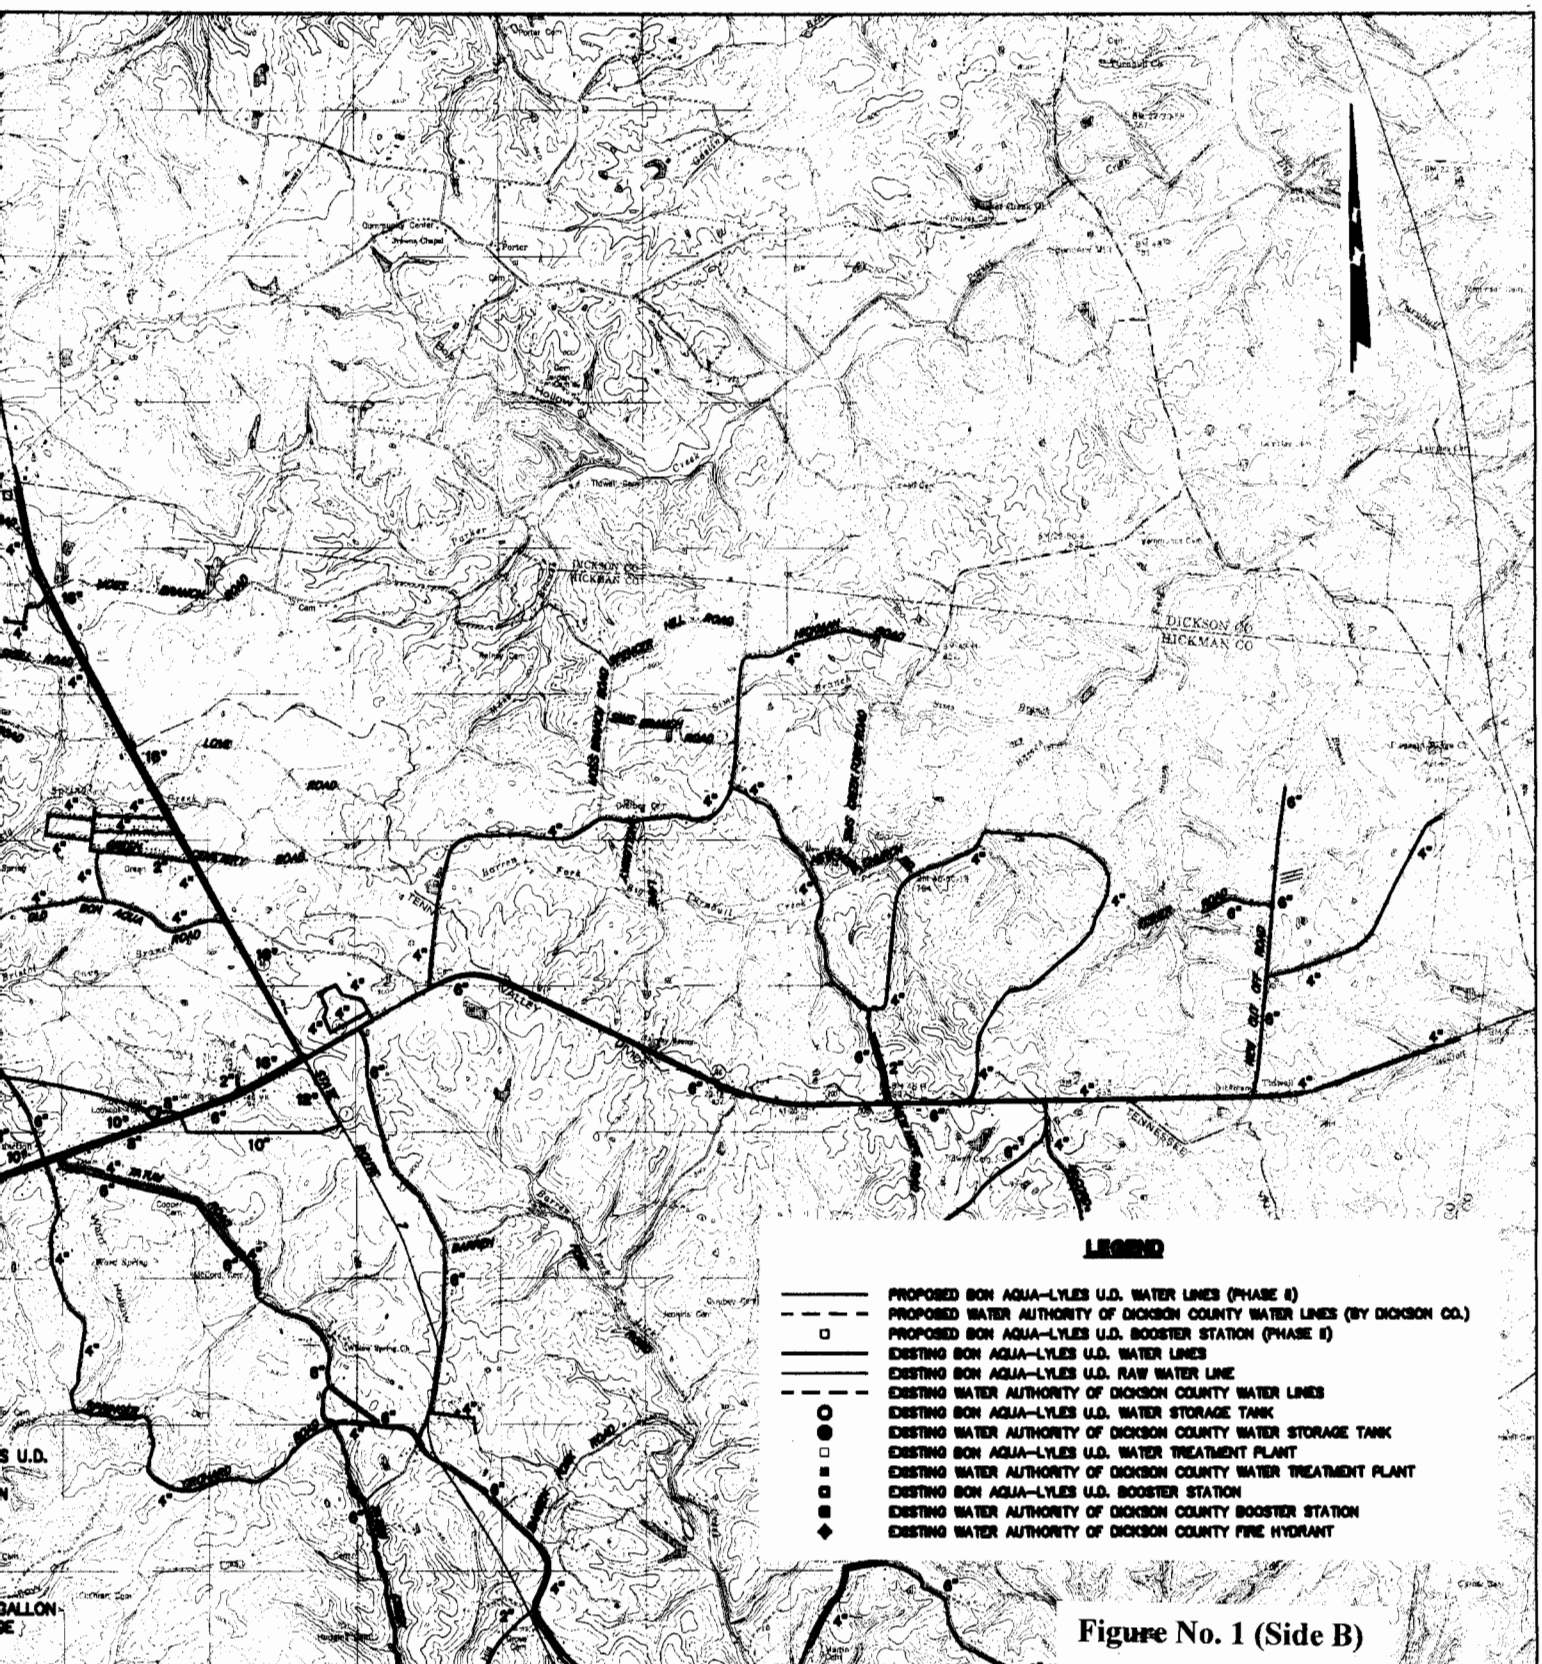

Figure No. 1 (Side B)

EXHIBIT NO. 2	ENGINEERING REPORT		
REVISIONS	WATER SYSTEM KEY MAP ALTERNATIVE NO. 2 PROJECT		
	FOR THE BON AQUA-LYLES UTILITY DISTRICT		
APPROVED:	SCALE 1" = 2,000'	J.R. WALFORD & CO. CONSULTING ENGINEERS, INC. MARYVILLE, TENNESSEE	DESIGNED JRW III
	DATE JUNE, 2006	JOB NO. 4563	DRAWN RSS
			CHECKED JRW III