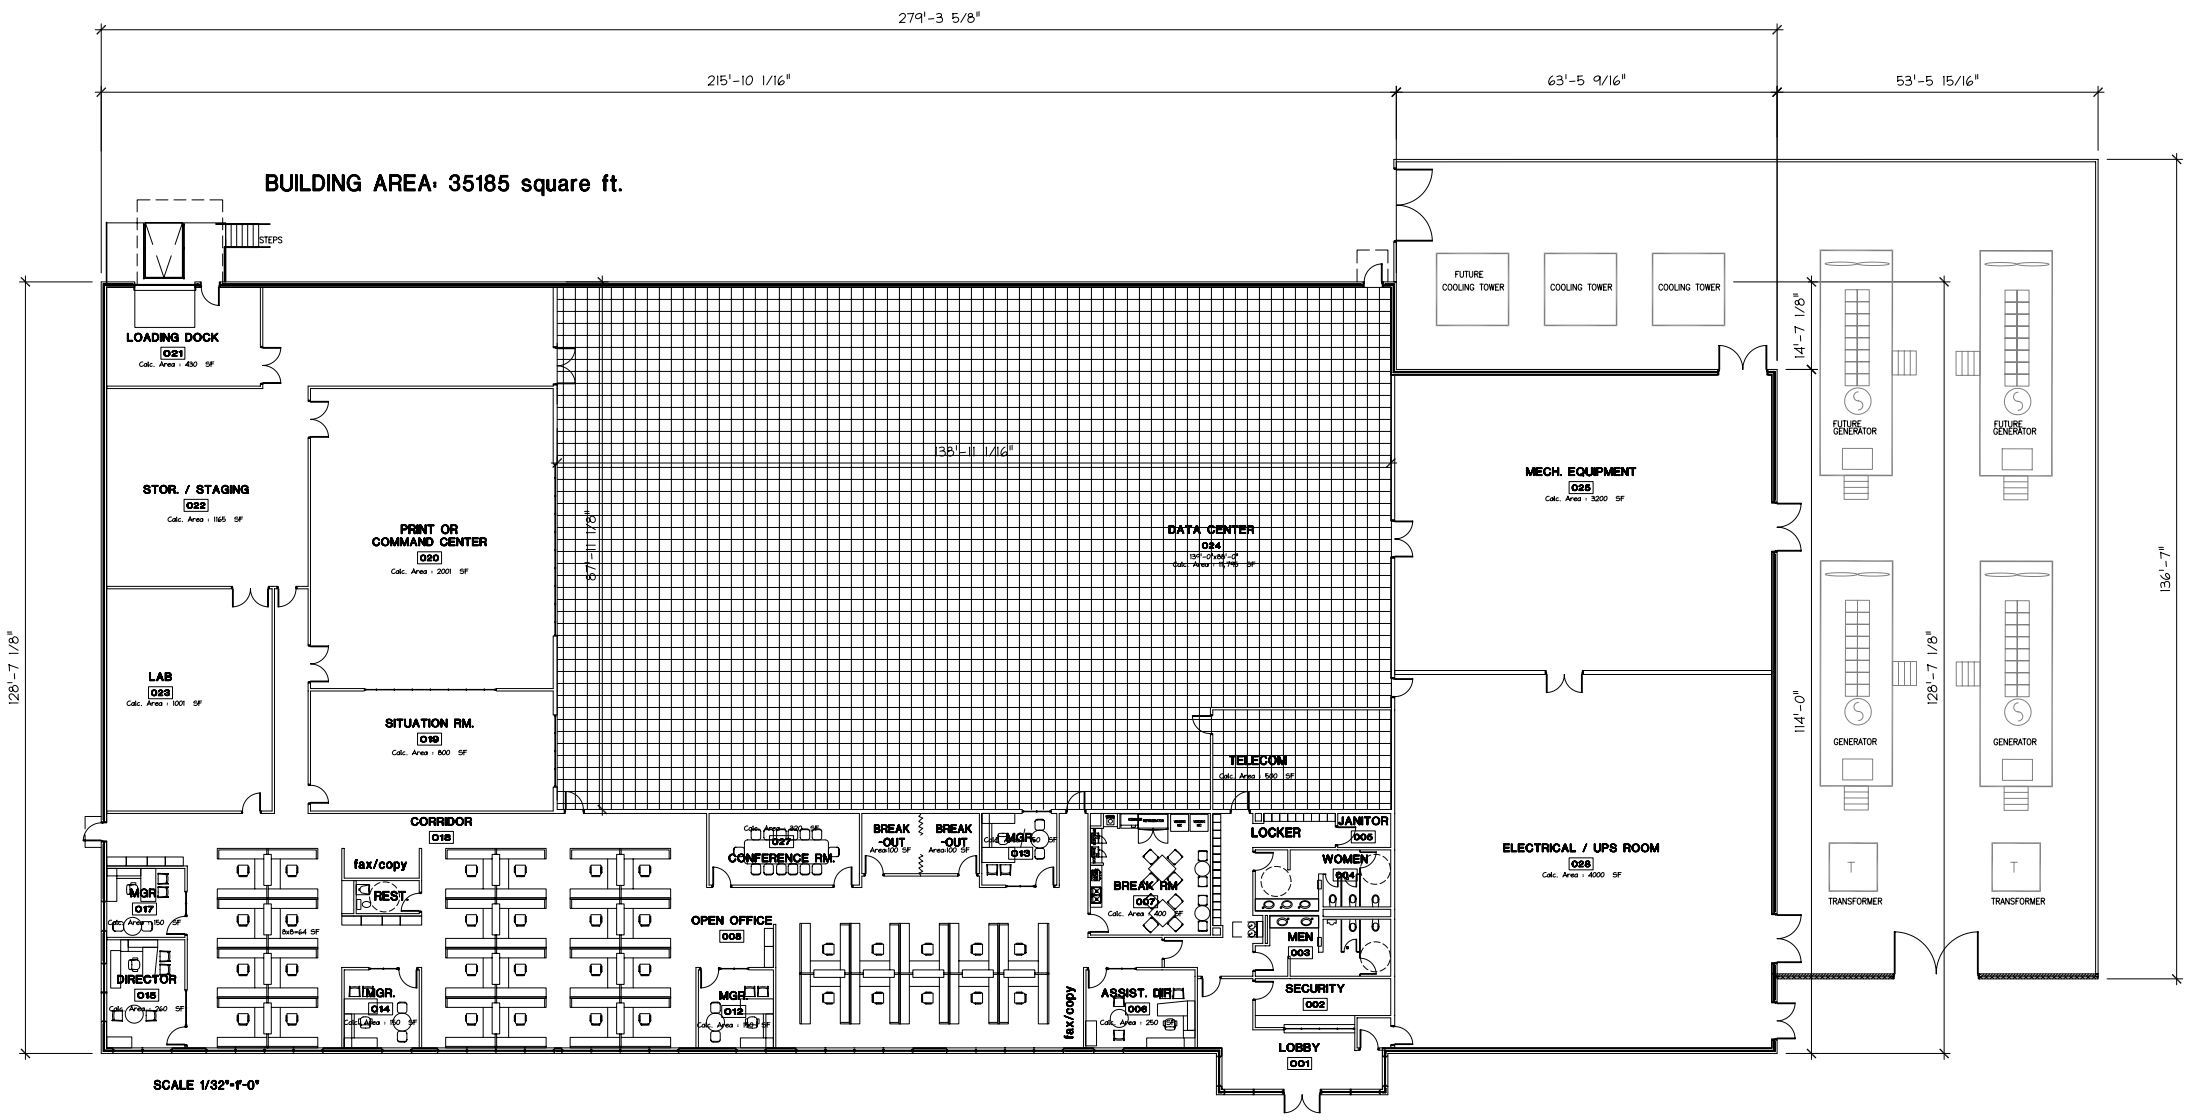

SCALE 1/32"=1'-0"

PRELIMINARY FLOOR PLAN

GROSS SQ. FT. = 35,185

1/32"=1'-0"

1

TBM Global Services

TUNE DESIGN ARCHITECTURE INTERIORS

TUNE DESIGN ARCHITECTURE AND INTERIORS, P.C.
2001 RIVERSIDE DRIVE, SUITE 200N, CHATTANOOGA, TENNESSEE 37406
423.855.4007 (Phone) 423.855.0306 (Fax) - www.tunedesign.com

STATE OF TENNESSEE

Data Center Buildings

Nashville, Tennessee

DATE:	01.26.2007
DRAWN BY :	VJL
CHECKED BY:	BLT
PROJECT NO.:	06151
SHEET NUMBER:	A1.1