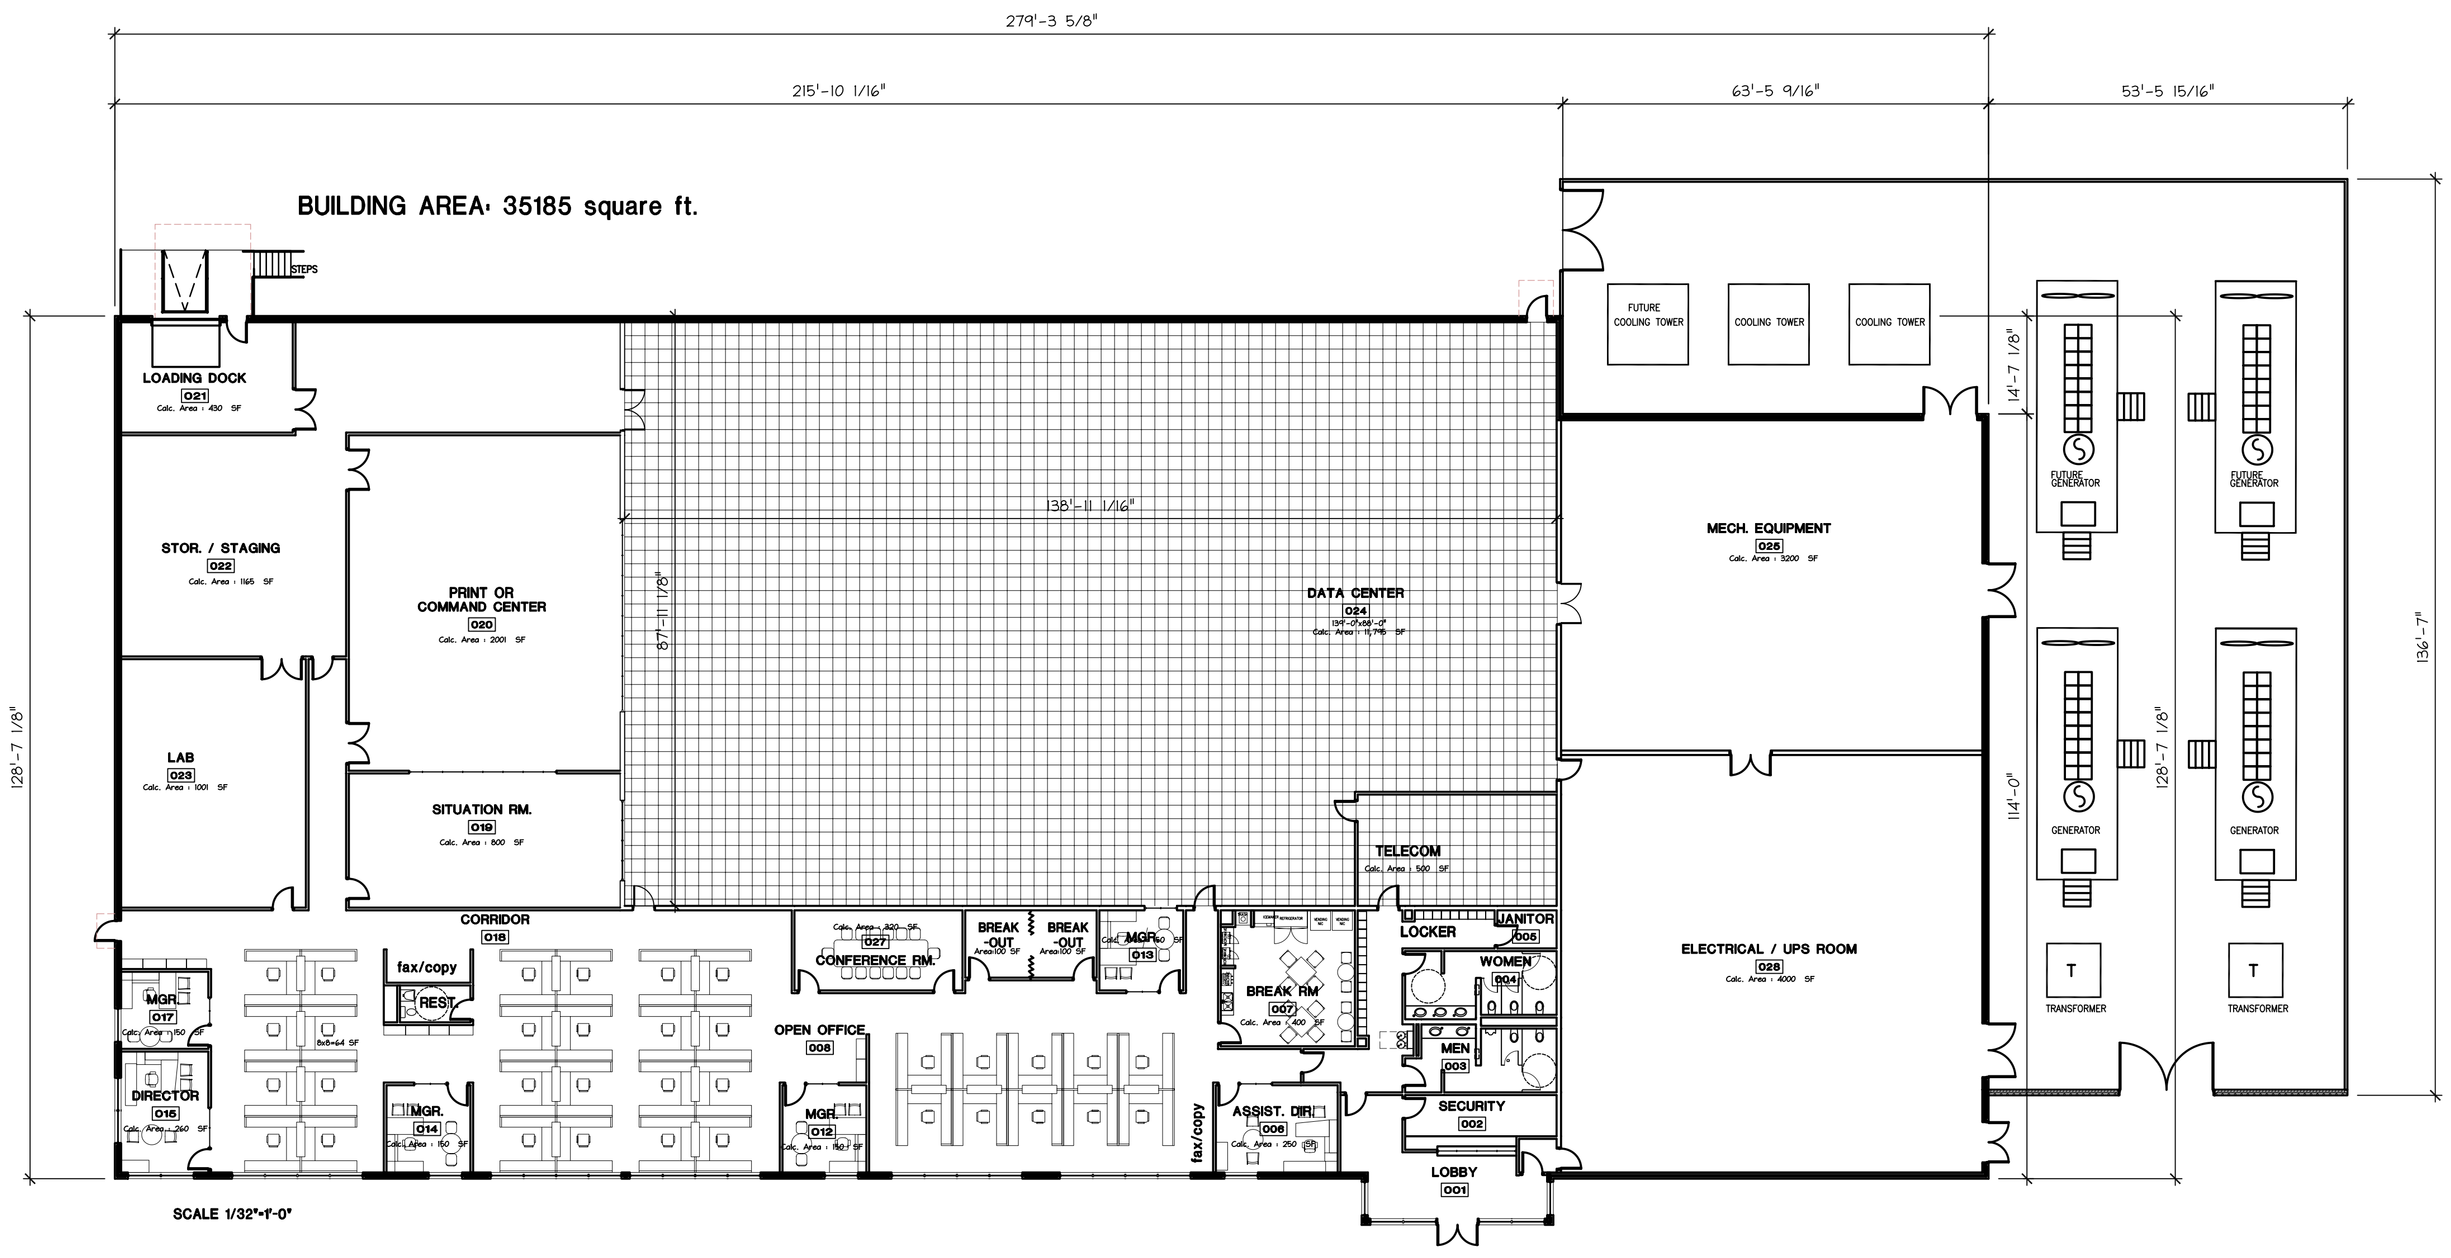

PRELIMINARY FLOOR PLAN (1)

GROSS SQ. FT. = 35,185 1/16"=1'-0"

IBM Global Services

TUNE DESIGN ARCHITECTURE INTERIORS

TUNE DESIGN ARCHITECTURE AND INTERIORS, P.C.
2001 BISHOP LANE, SUITE 1000, PHILADELPHIA, PENNSYLVANIA 19146
(215) 545-4300 (Phone) 215.545.0306 (Fax) www.tunedesign.com

STATE OF TENNESSEE
Data Center Buildings
Nashville, Tennessee

REVISIONS		
1		
2		
3		
4		
5		
6		
7		
8		
9		
10		

SHEET NAME:
PRELIMINARY FLOOR PLAN

DATE:	01.26.2007
DRAWN BY:	VJL
CHECKED BY:	BLT
PROJECT NO.:	06151
SHEET NUMBER:	A.1