PLOT DATE: 3/16/2015 2:02:53 PM (GDODSON)
©COPYRIGHT 2015 - ALL RIGHTS RESERVED. NO PORTION(S) OF THIS DOCUMENT MAY BE REPRODUCED WITHOUT THE EXPRESSED WRITTEN CONSENT OF CIVIL INFRASTRUCTURE ASSOCIATES

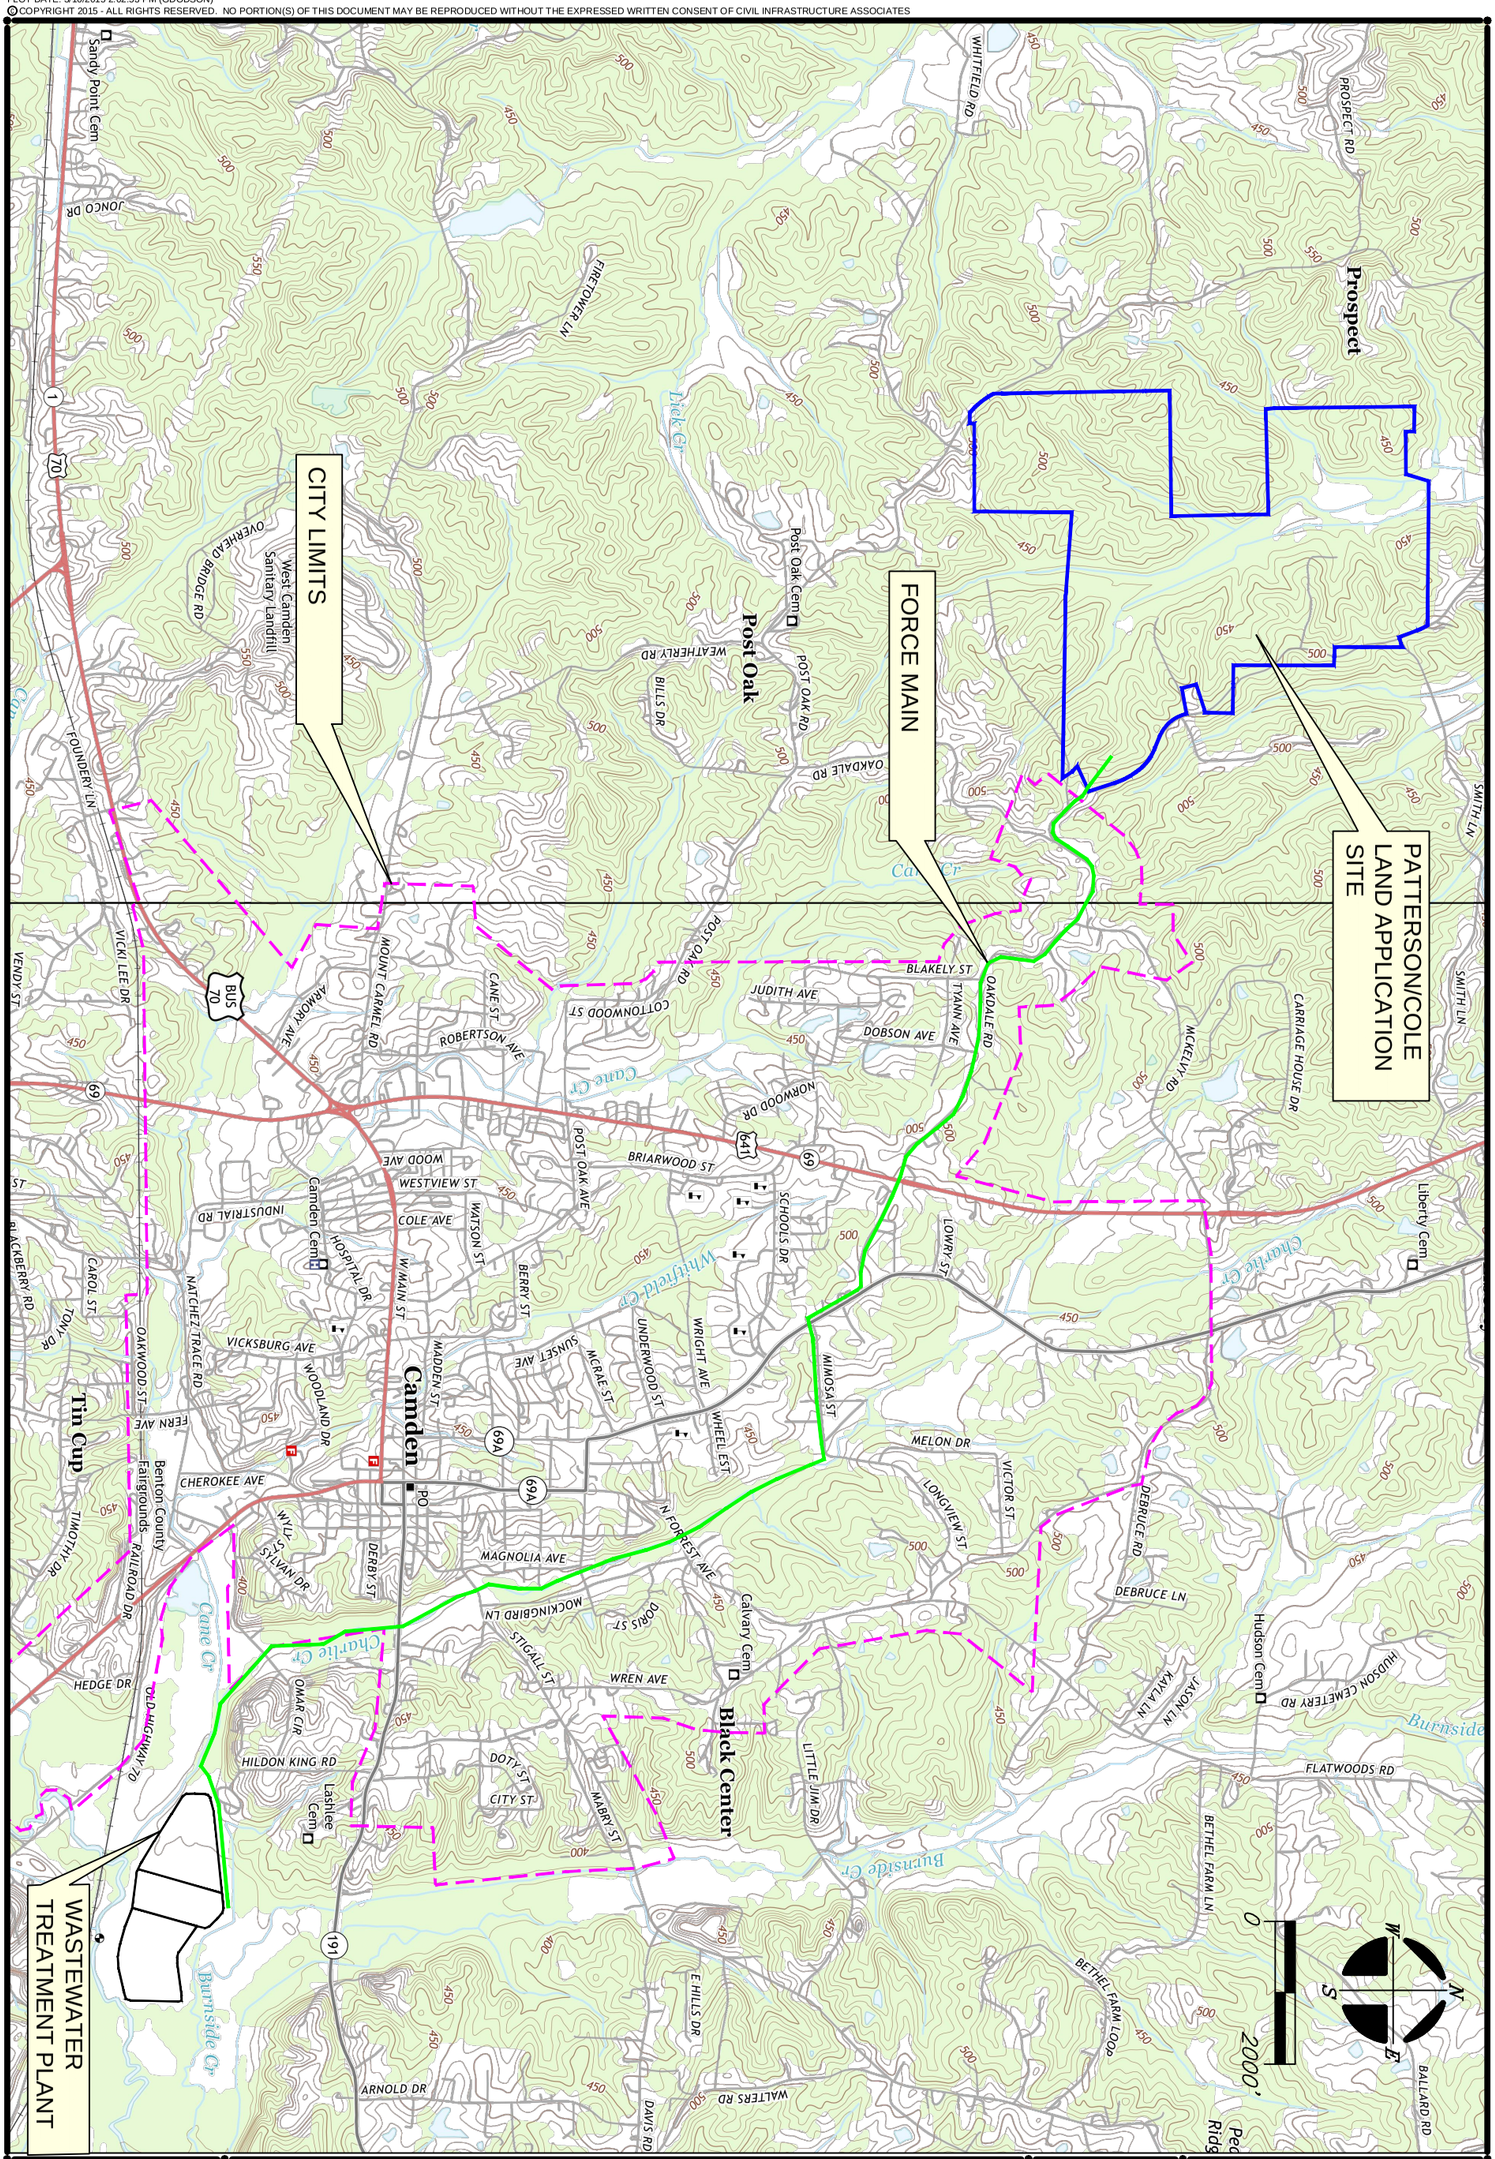

FIGURE 1 - PLANNING AREA
WWTP IMPROVEMENTS - PHASE 2

CAMDEN, TENNESSEE

ORIGINAL ISSUE DATE: 16 MARCH 2015

CIA PROJECT No: 2011-03 | DRAWN BY: Glen | CHECKED BY:

CIVIL INFRASTRUCTURE ASSOCIATES
602 NORTH WALNUT STREET
MURFREESBORO, TENNESSEE 37130
PHONE: 615-438-9664 FAX: 615-410-7629